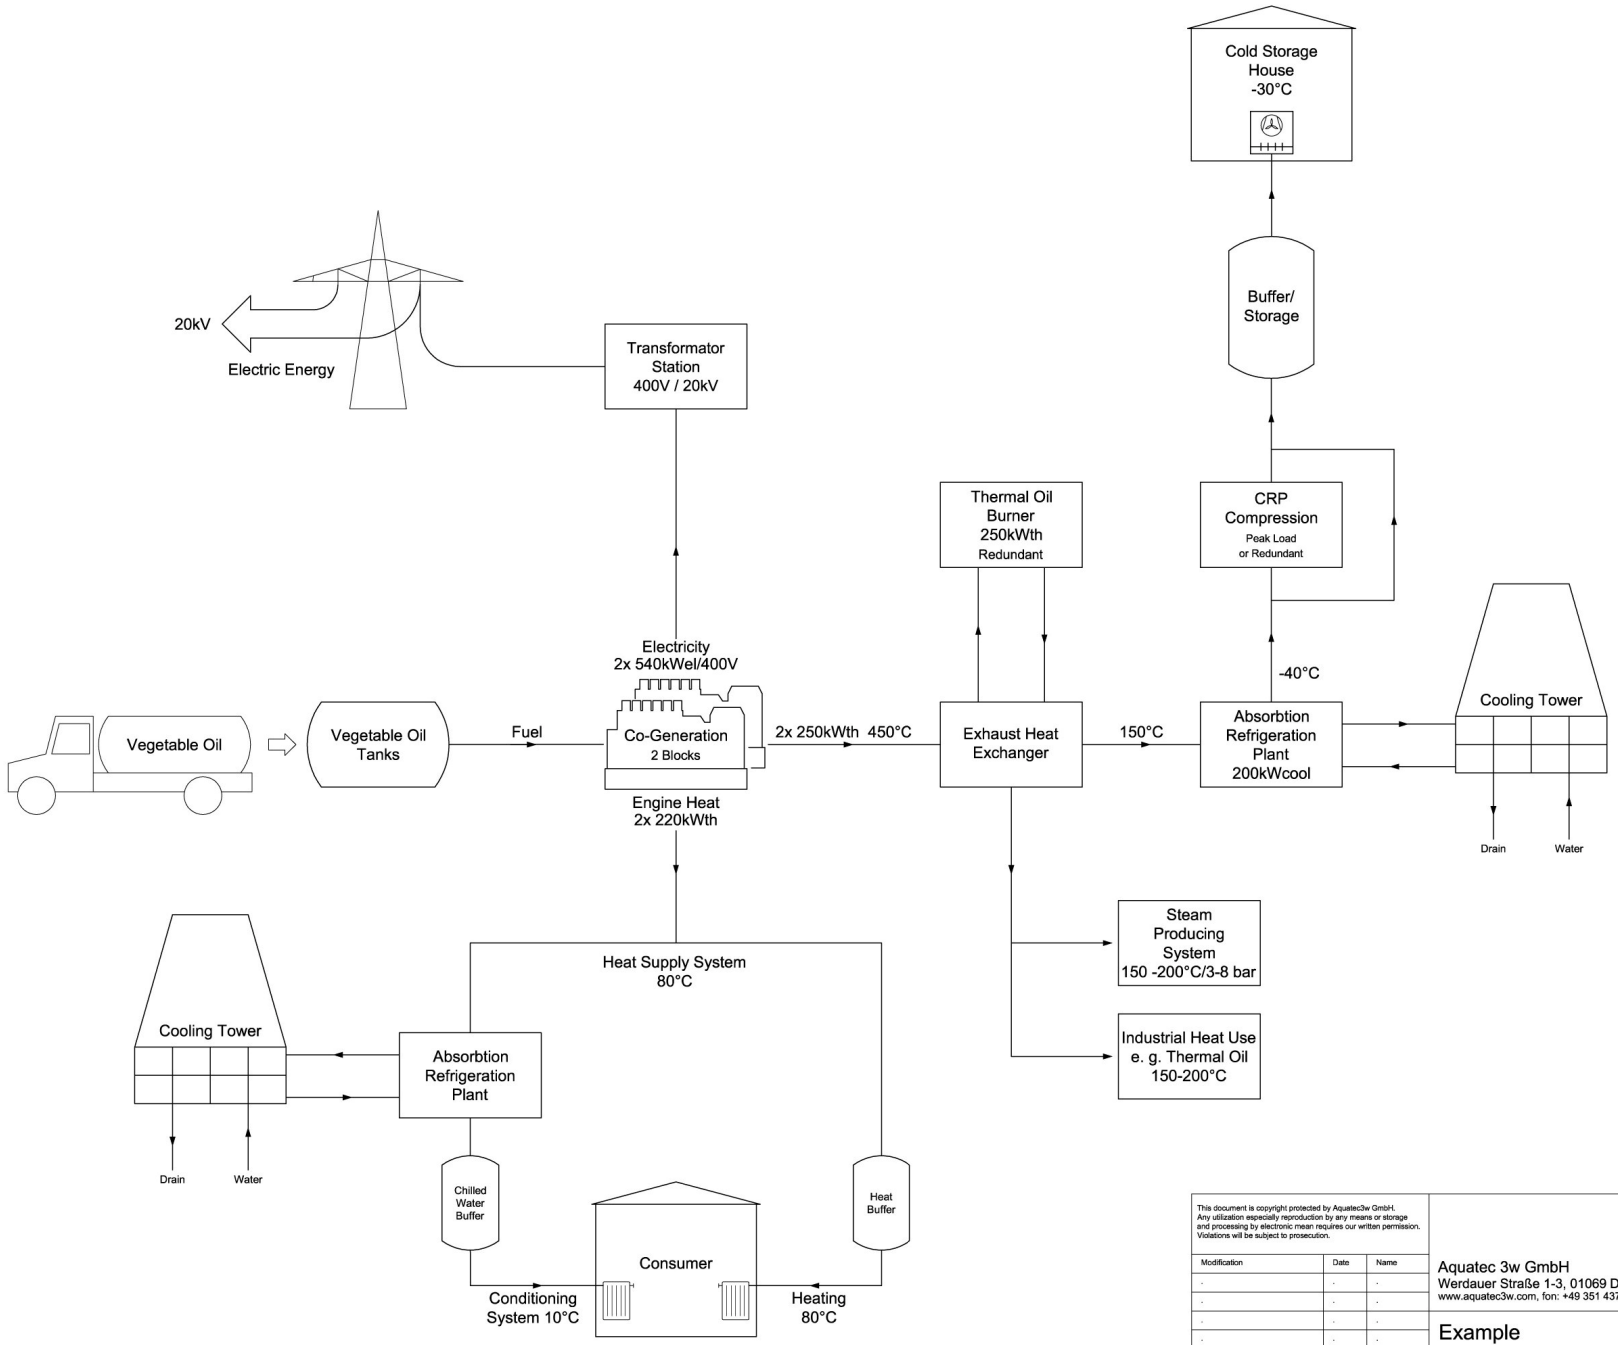

This document is copyright protected by Aquatec3w GmbH. Any utilization especially reproduction by any means or storage and processing by electronic mean requires our written permission. Violations will be subject to prosecution.

Modification	Date	Name
.	.	.
.	.	.
.	.	.
.	.	.
.	.	.
.	.	.
.	.	.
.	.	.
.	.	.

Aquatec 3w GmbH
Werdauer Straße 1-3, 01069 Dresden, Germany
www.aquatec3w.com, fon: +49 351 43708-40, fax: -49

AquaTEC.3w

Example

Worked out	B. Tobias/M. Billert
Checked by	M. Knobloch
Project Stage	Proposal
Project	Poly-generation Plant
Date	23.01.07
Page No.	1
Titel	Flow Sheet
Scale	.